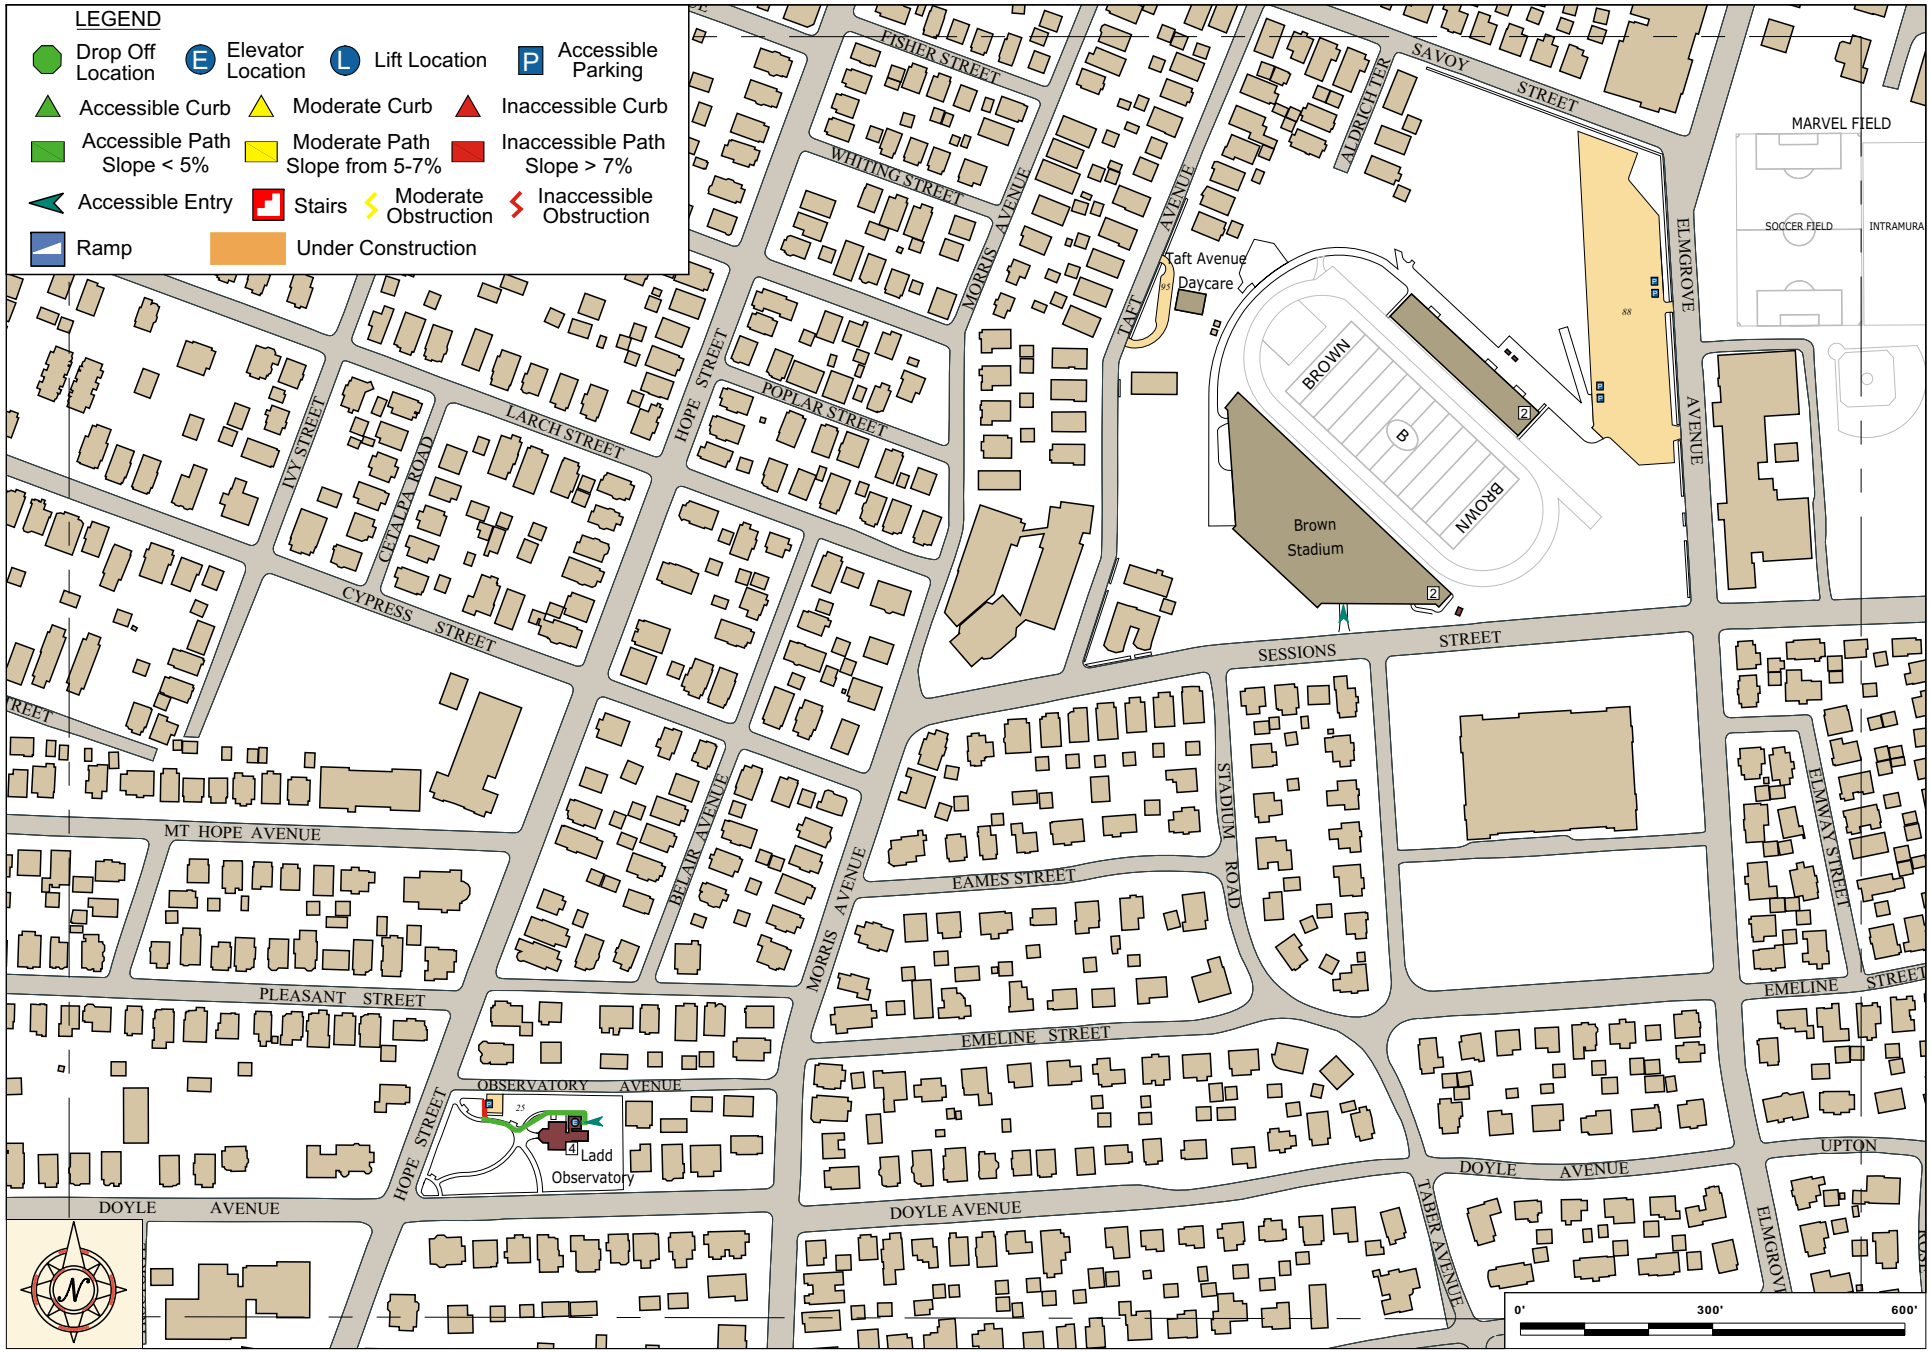

BROWN

Date: 11/15/2007 Revision: 2
Department of Facilities Management

Grid Sheet: 501,502,503,535,536,537
Filename: DS-507.dwg

For additional information, please contact
Disability Support Services at 401-863-9588